Virginia Department of Transportation

Paved Shoulder Locations

Corridor Improvements along Route 17

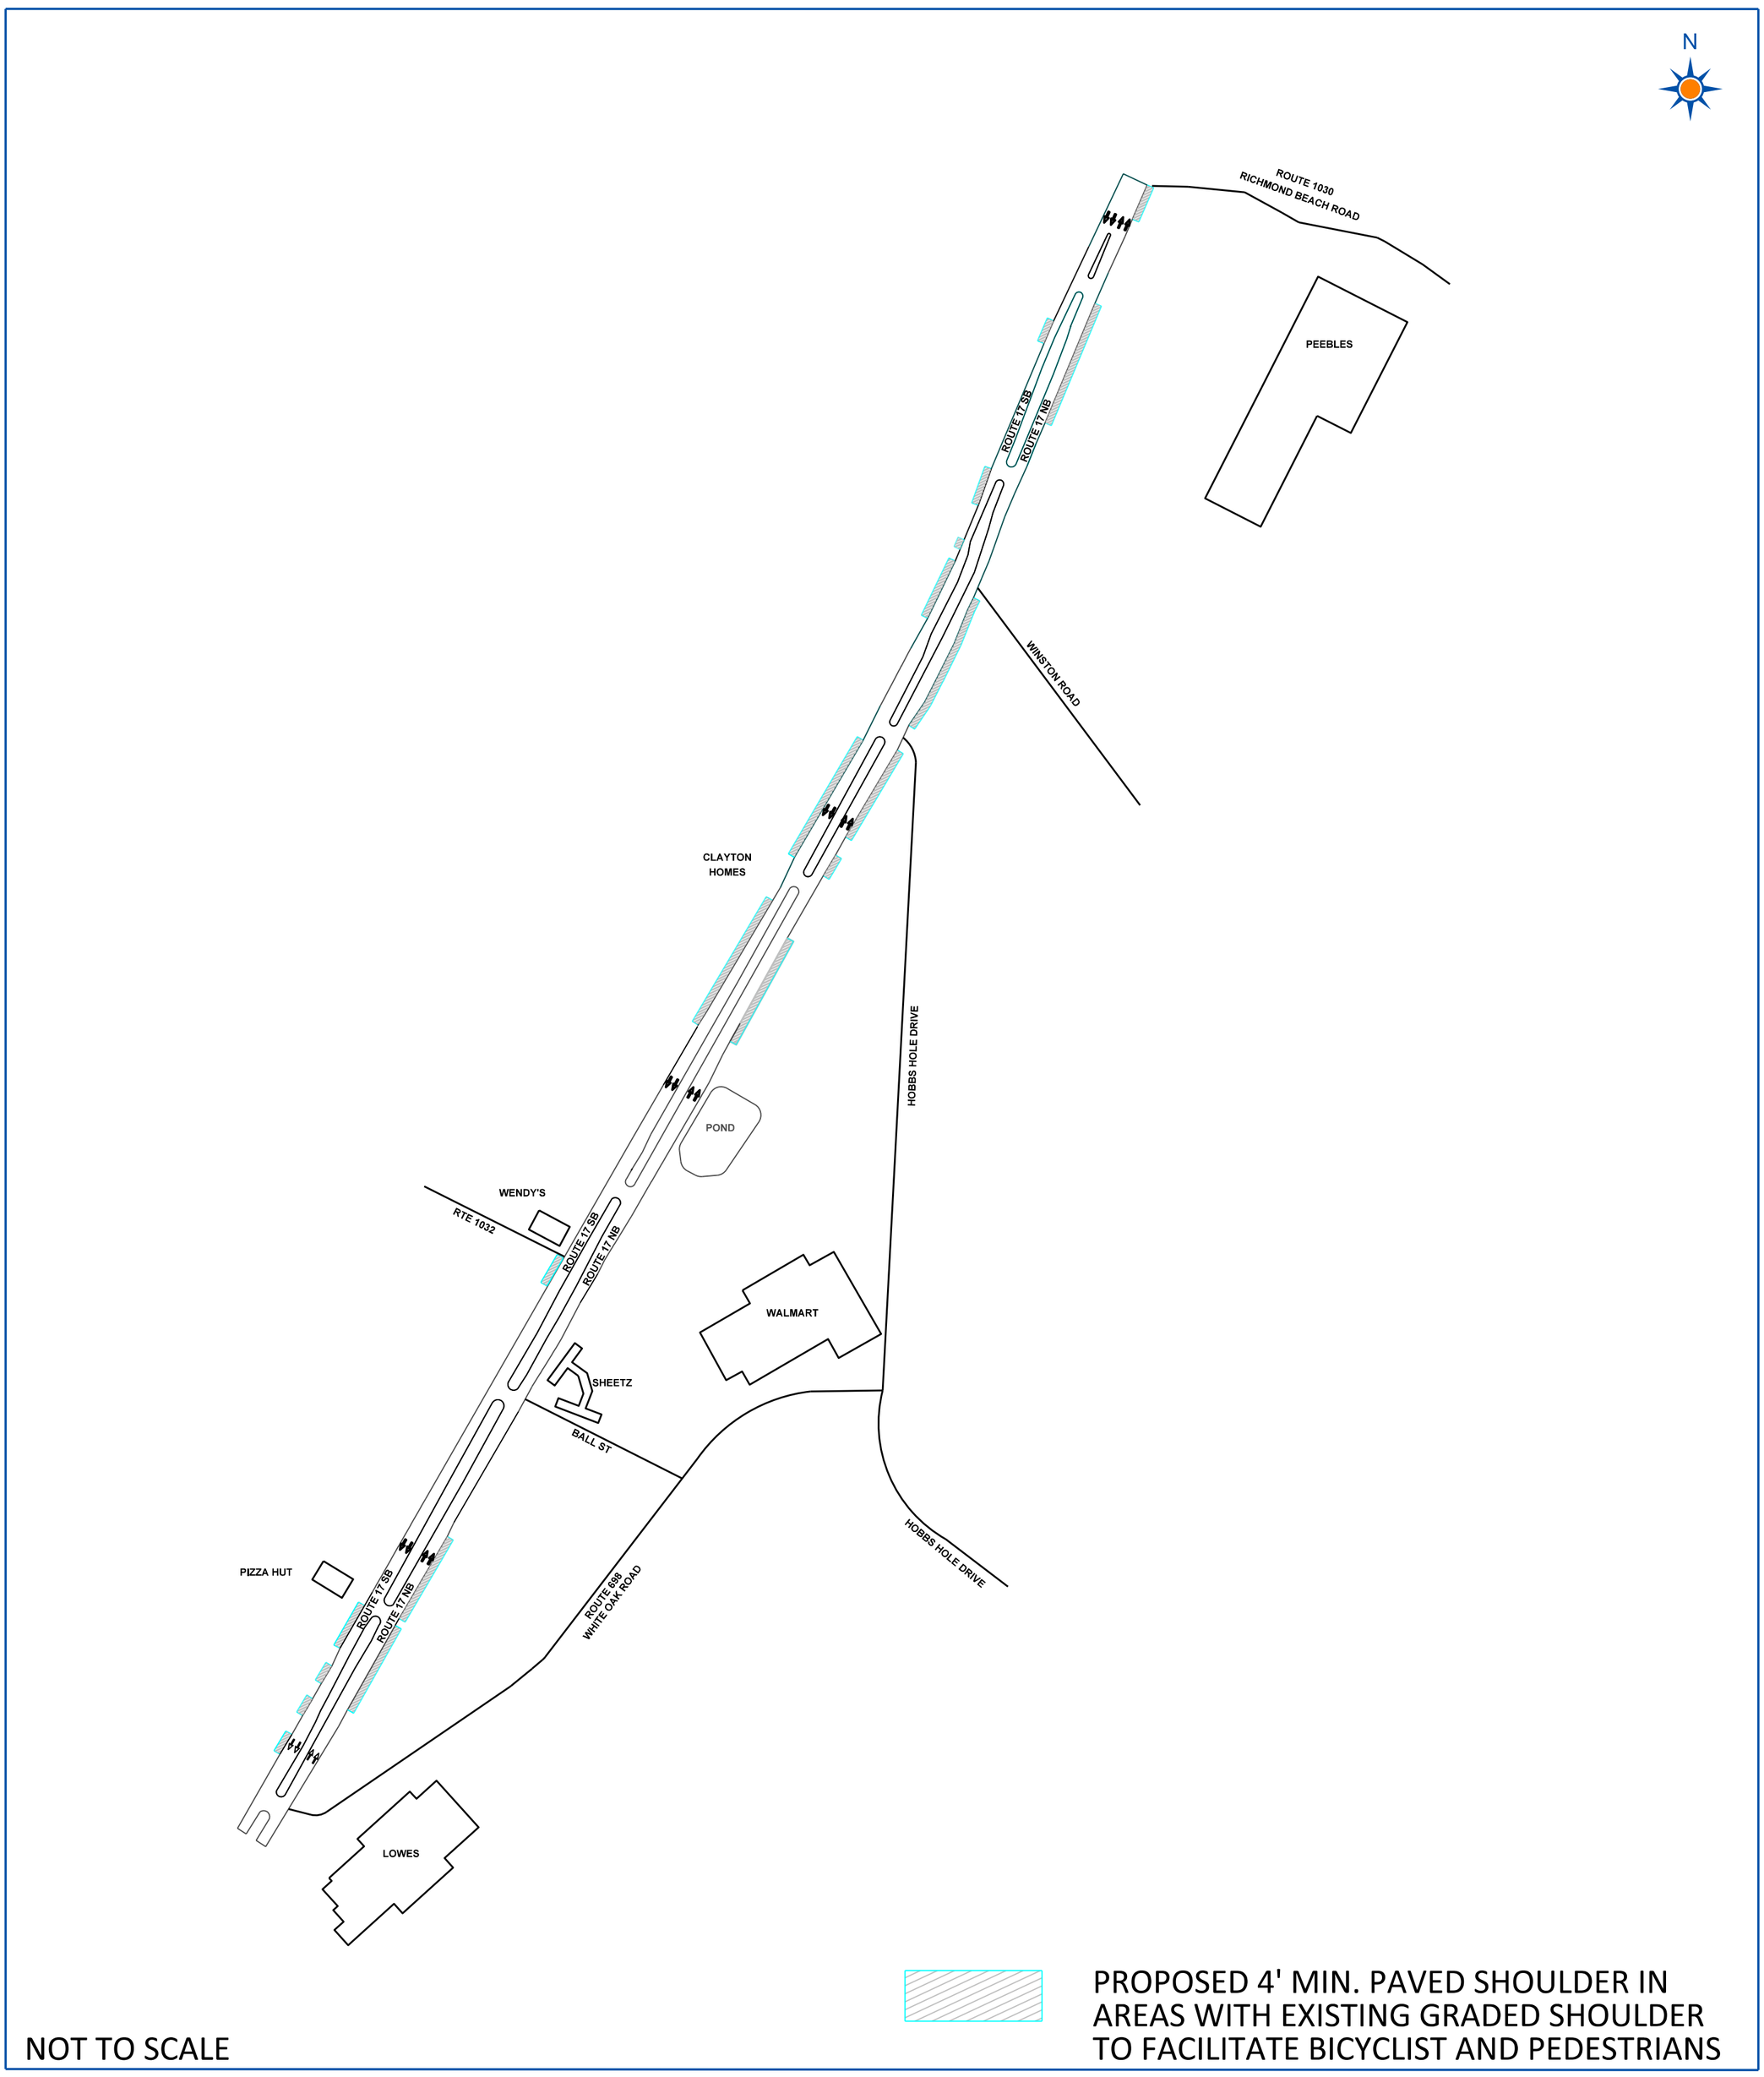

NOT TO SCALE

Corridor Improvements along Route 17 , Tappahannock, Virginia, 0017-028-574 UPC 109576 NHP-028-6(019). These plans are unfinished and unapproved and are not to be used for any type of construction or the acquisition of right of way. Additional easements for utility relocations may be required beyond the proposed right-of-way shown on these plans. Imagery Courtesy of the Commonwealth of Virginia copyright 2019. Comments may also be sent to: Fred.Comments@VDOT.Virginia.gov